
ORANGE ALTERNATIVE

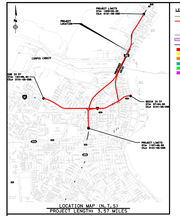


LOCATION MAP (N.T.S.)
"PROJECT LENGTH = 3.75 MILES"

PRELIMINARY
SUBJECT TO CHANGE

LEGEND

- EXISTING R.O.W.
- PROPOSED R.O.W.
- EXISTING PROPERTY LINE
- PROPOSED CURB
- PROPOSED CURB & GUTTER
- PROPOSED RAMP LINE
- PROPOSED 36 INCH RCB W/FLARES
- PROPOSED 24 INCH RCP
- DIRECT CONNECTOR
- PROPOSED RAMP
- PROPOSED BRIDGE OR MSE
- PROPOSED SHARED USE (BIKE) STREET

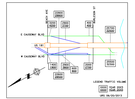

TRAFFIC DIAGRAM




ONE LANE RAMP

ONE LANE RAMP
WITH SHARED USE PATH


NB FRONTAGE ROAD
WITH SHARED LANE FROM
DUBLESON ST TO BEACH AVE



US 181
MAIN SPAN BRIDGE

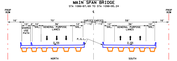



US 181
BRIDGE APPROACH

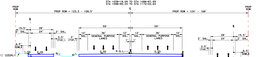

US 181 (NORTH OF IH - 37)
MAIN LANES AND FRONTAGE ROADS


PROPOSED TYPICAL SECTIONS

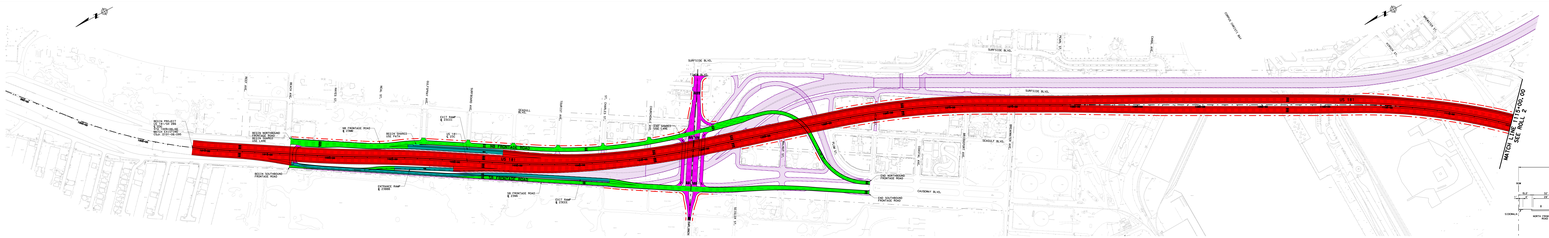


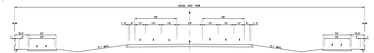

US 181/SH 286
EXISTING TYPICAL SECTION

TOPOGRAPHIC MAPPING PROVIDED BY TXDOT NOV, 2003

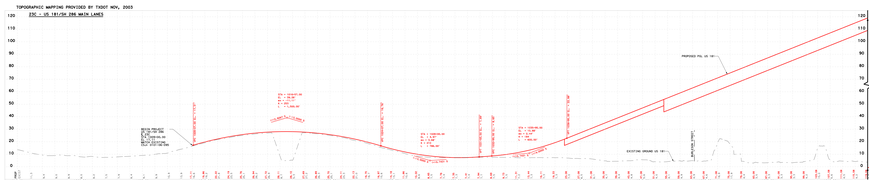

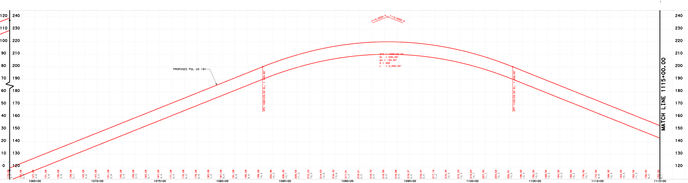

Texas Department of Transportation
CORPUS CHRISTI DISTRICT
LONNIE GREGORCYK, P.E., DISTRICT ENGINEER
DESIGN SCHEMATIC
US 181/IH 37 - HARBOR BRIDGE
NUECES COUNTY

US 181/SH 286 FROM BEACH AVE TO LAREDO ST
IH 37 FROM CARRIZO ST TO NUECES BAY BLVD
CSJs 0101-06-095

ORANGE ALTERNATIVE
US 181/SH 286 MAIN LANES

DESIGN SPEED: ROLL 1 OF 6
FRWY = 70 mph
RAMPS = 50 mph
DIRECT CONNECTORS = 50 mph
FRONTAGE ROADS = 40 mph
CROSS STREETS = 40 mph

AUGUST, 2013

DESIGN ENGINEER	DATE	DISTRICT ENGINEER	DATE

THE RELEASE OF THIS SCHEMATIC DOES NOT IMPLY APPROVAL OF ALL DESIGN ELEMENTS. THE DESIGN ENGINEER IS RESPONSIBLE FOR THE FINAL DESIGN.

LEAD ENGINEER	DATE	P.E. NAME	P.E. NUMBER

URS 1900 NORTH STEMMONS FREEWAY SUITE 2000 DALLAS, TEXAS 75207 214-741-7777

PRELIMINARY
SUBJECT TO CHANGE

Texas Department of Transportation
CORPUS CHRISTI DISTRICT
LONNIE GREGORCYK, P.E., DISTRICT ENGINEER
DESIGN SCHEMATIC
US 181/IH 37 - HARBOR BRIDGE
NUECES COUNTY

US 181/SH 286 FROM BEACH AVE TO LAREDO ST
IH 37 FROM CARRIZO ST TO NUECES BAY BLVD
CSJs 0101-06-095

ORANGE ALTERNATIVE
US 181/SH 286 MAIN LANES

DESIGN SPEED: ROLL 1 OF 6
FRWY = 70 mph
RAMPS = 50 mph
DIRECT CONNECTORS = 50 mph
FRONTAGE ROADS = 40 mph
CROSS STREETS = 40 mph

AUGUST, 2013

DESIGN ENGINEER	DATE	DISTRICT ENGINEER	DATE

THE RELEASE OF THIS SCHEMATIC DOES NOT IMPLY APPROVAL OF ALL DESIGN ELEMENTS. THE DESIGN ENGINEER IS RESPONSIBLE FOR THE FINAL DESIGN.

LEAD ENGINEER	DATE	P.E. NAME	P.E. NUMBER

URS 1900 NORTH STEMMONS FREEWAY SUITE 2000 DALLAS, TEXAS 75207 214-741-7777