Texas Department of Transportation


©2006

US 181 / IH 37 - HARBOR BRIDGE
ALTERNATIVE ROUTE
LOCATION STUDY
CORPUS CHRISTI, TEXAS

ALTERNATIVE ORANGE
FOUR-LEG INTERCHANGE; FIVE LEVELS

ROLL 2 OF 2

DATE: 02-22-06	STATE DISTRICT	COUNTY	CONTROL NO.	SEC. NO.	JOB NO.
REVISION DATE:	CRP	NUECES	0101	06	095

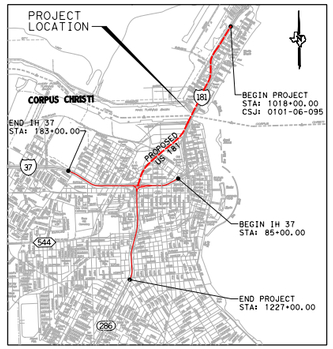


VICINITY MAP
N.T.S.

PROJECT LENGTH

XX MILES
LIMITS: FROM XX MILES XXX TO XX MILES XX OF XXX.

DESIGN SPEED

70 MPH MAINLANES
50 MPH RAMPS AND DIRECT CONNECTORS
45 MPH FRONTAGE ROADS

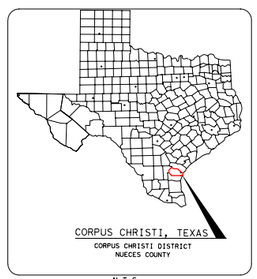

N.T.S.

NOT A BIDDING DOCUMENT


CHARLES BENNETT
PROJECT ENGINEER'S NAME

P.E. # 68613
TEXAS REGISTRATION NUMBER


02-22-2006
DATE

PRELIMINARY
THIS PRINT IS FURNISHED FOR INFORMATION ONLY. THE PLAN INFORMATION OR OTHER DATA SHOWN HEREON IS SUBJECT TO CHANGE AND MUST NOT BE CONSTRUED AS FINAL.


EXISTING TRAFFIC ACCESS DIAGRAM

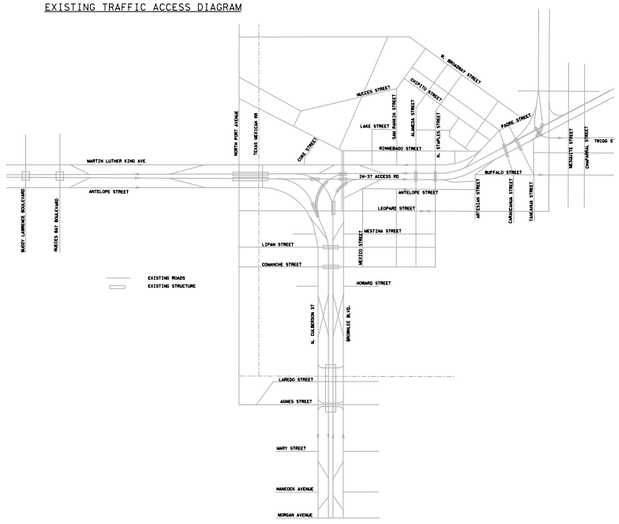

PROPOSED TRAFFIC ACCESS DIAGRAM

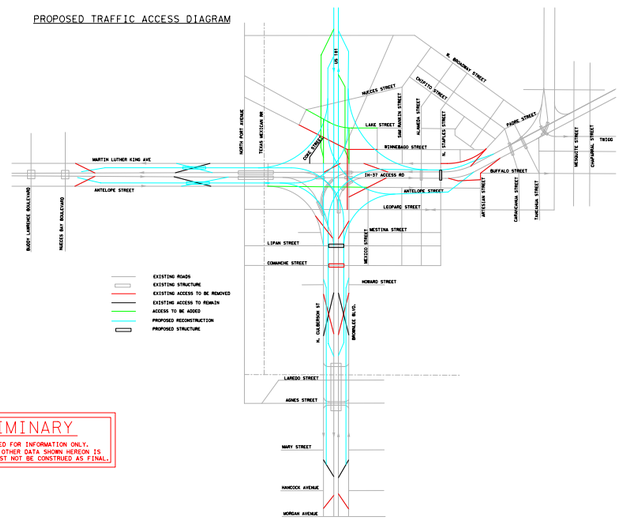

PRELIMINARY
THIS PRINT IS FURNISHED FOR INFORMATION ONLY. THE PLAN INFORMATION OR OTHER DATA SHOWN HEREON IS SUBJECT TO CHANGE AND MUST NOT BE CONSTRUED AS FINAL.

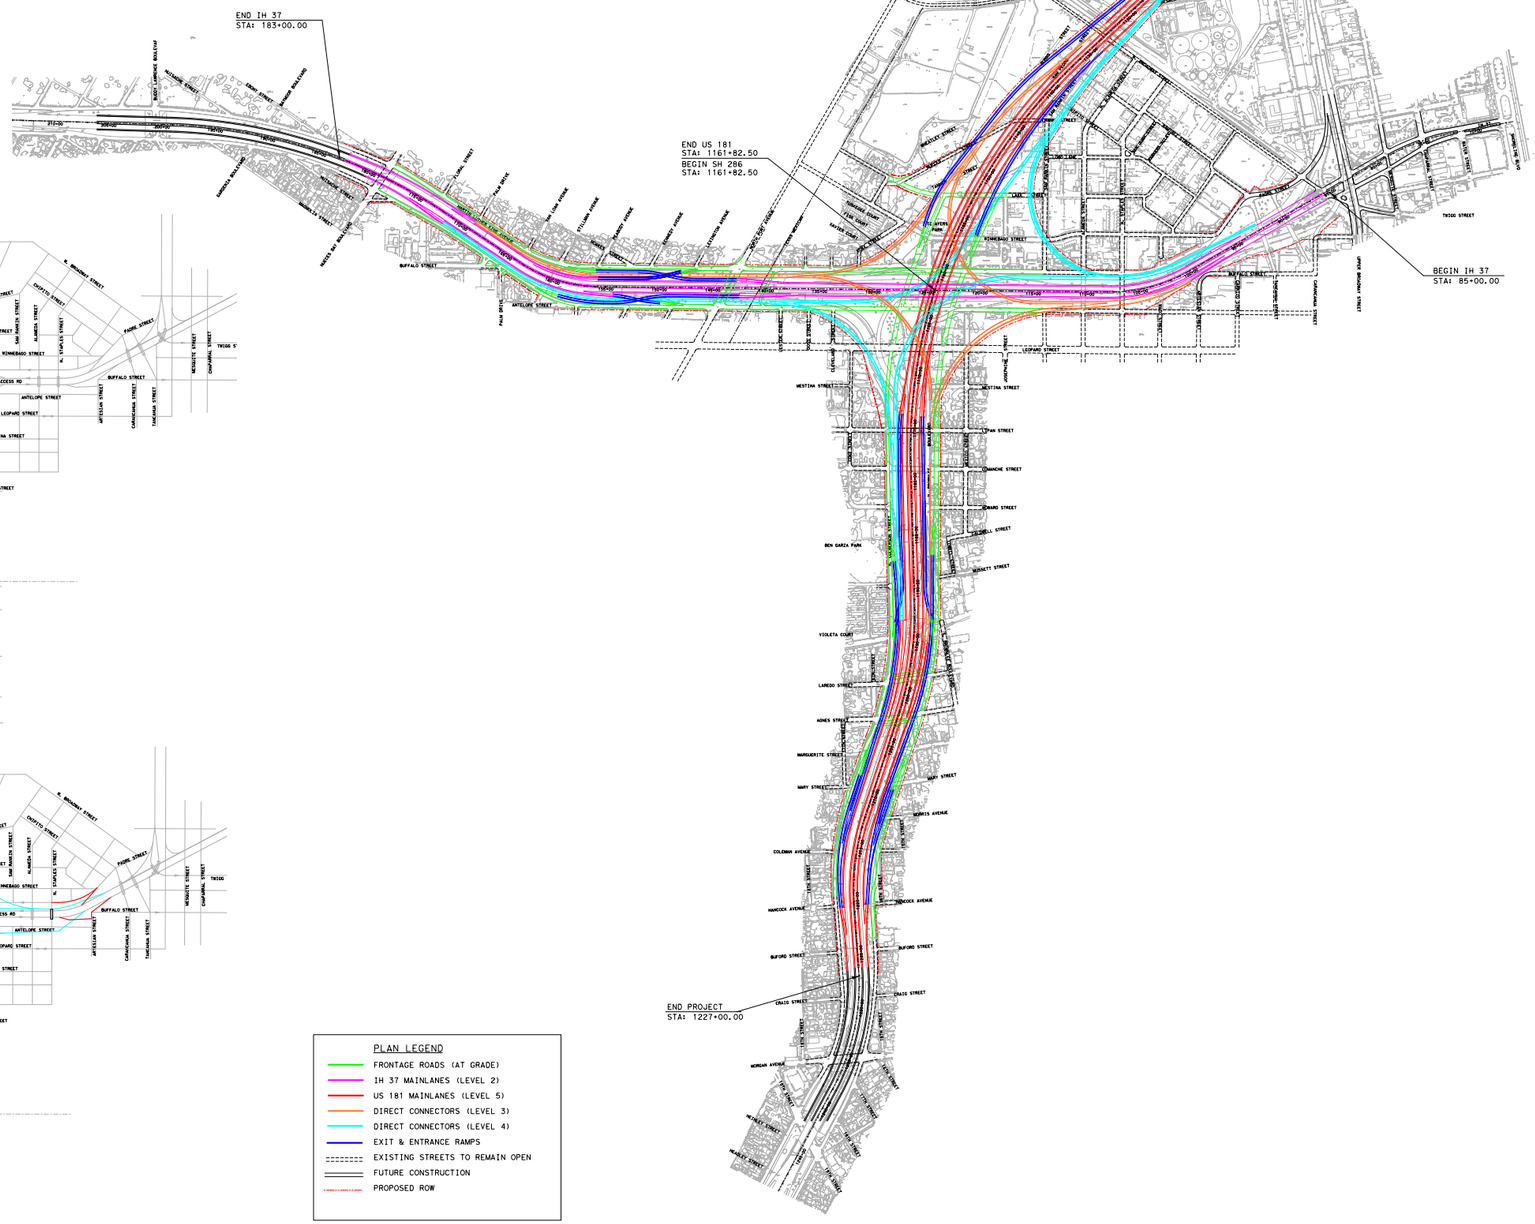

PLAN LEGEND

- FRONTAGE ROADS (AT GRADE)
- IH 37 MAINLANES (LEVEL 2)
- US 181 MAINLANES (LEVEL 5)
- DIRECT CONNECTORS (LEVEL 3)
- DIRECT CONNECTORS (LEVEL 4)
- EXIT & ENTRANCE RAMPS
- EXISTING STREETS TO REMAIN OPEN
- FUTURE CONSTRUCTION
- PROPOSED ROW

02/23/2006 n:\proj\4ea\0101-06-095-181hbr\schem01\s181hbr-schorange.dgn